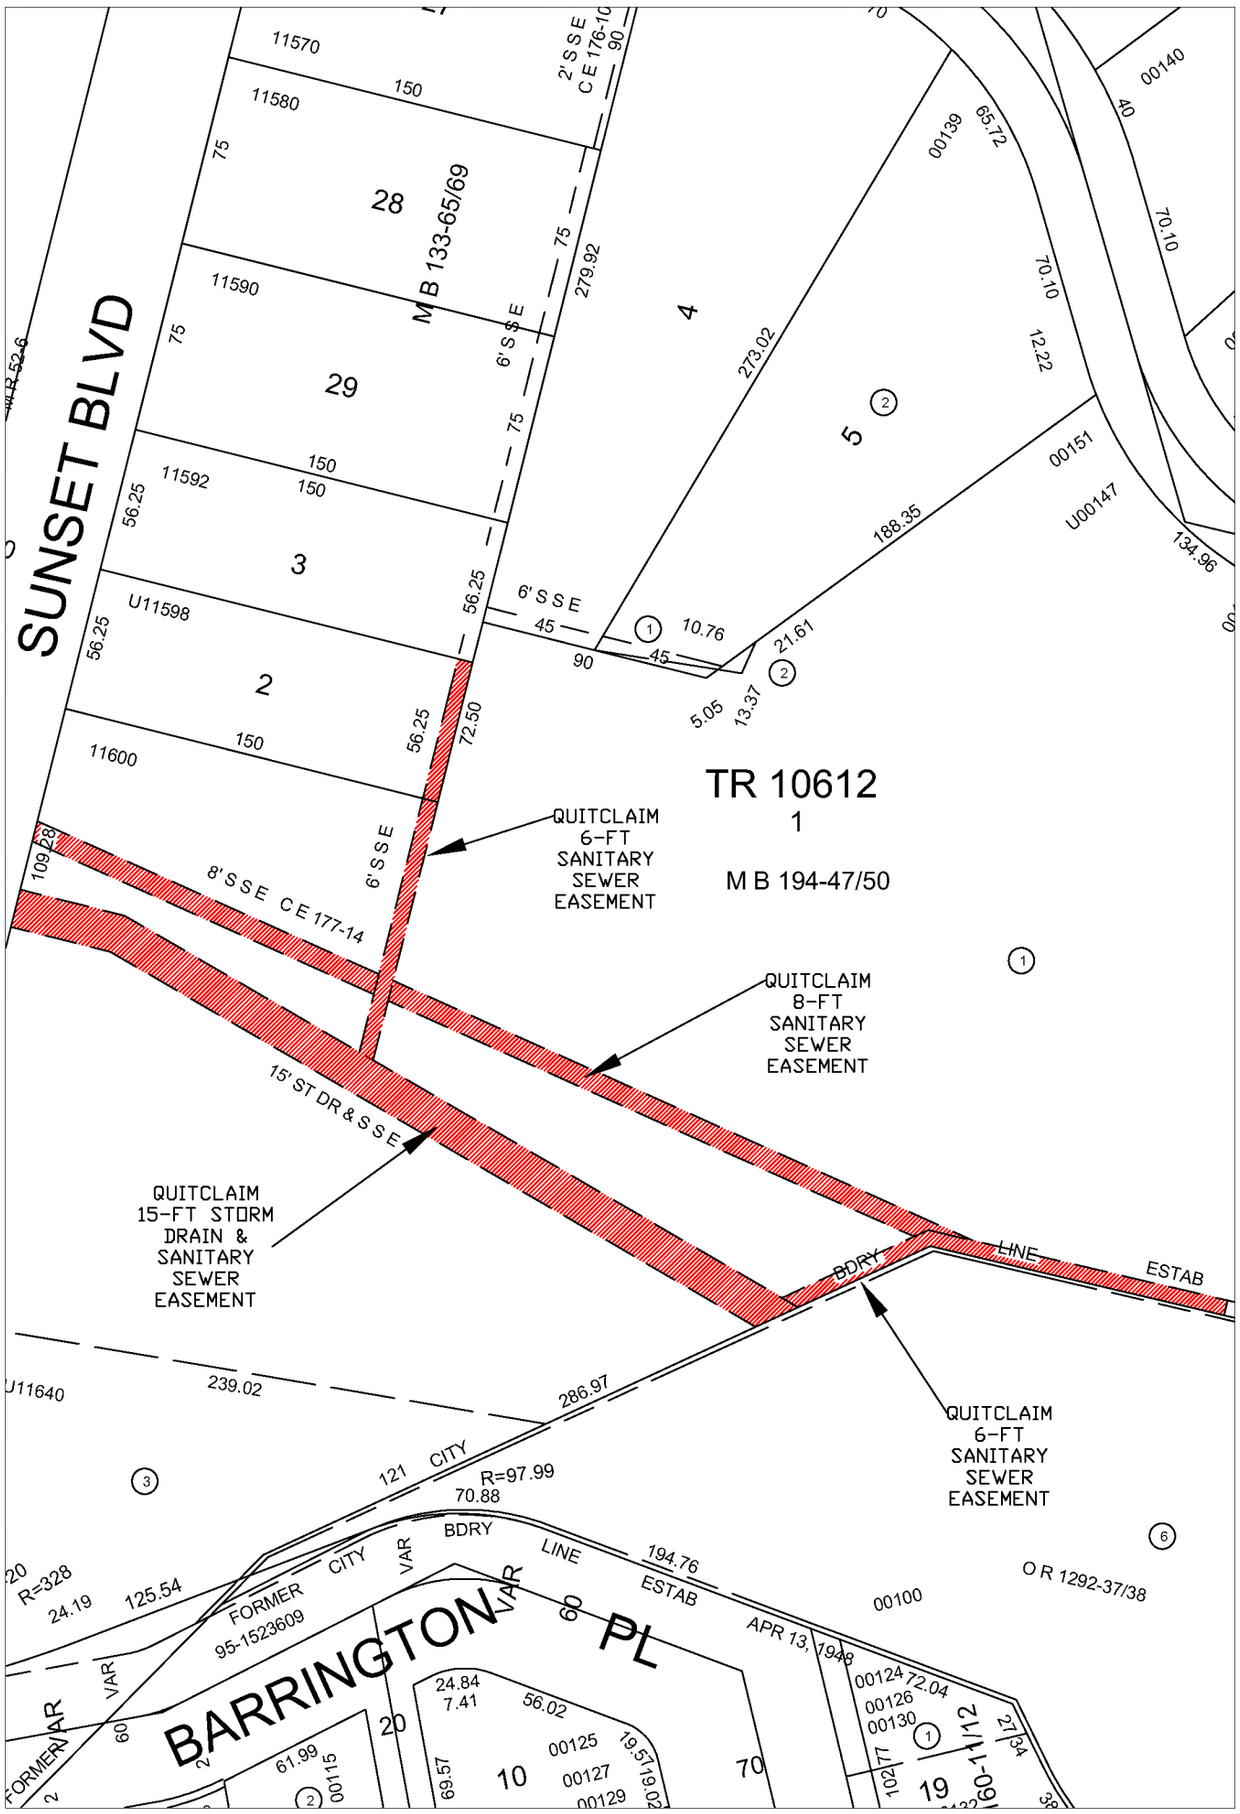


D.M. 135B145

T.G. 631 H2

C.D. 11

DRAINAGE MAP 490

N

DEPARTMENT OF PUBLIC WORKS
BUREAU OF ENGINEERING
CITY OF LOS ANGELES

EXHIBIT "A"