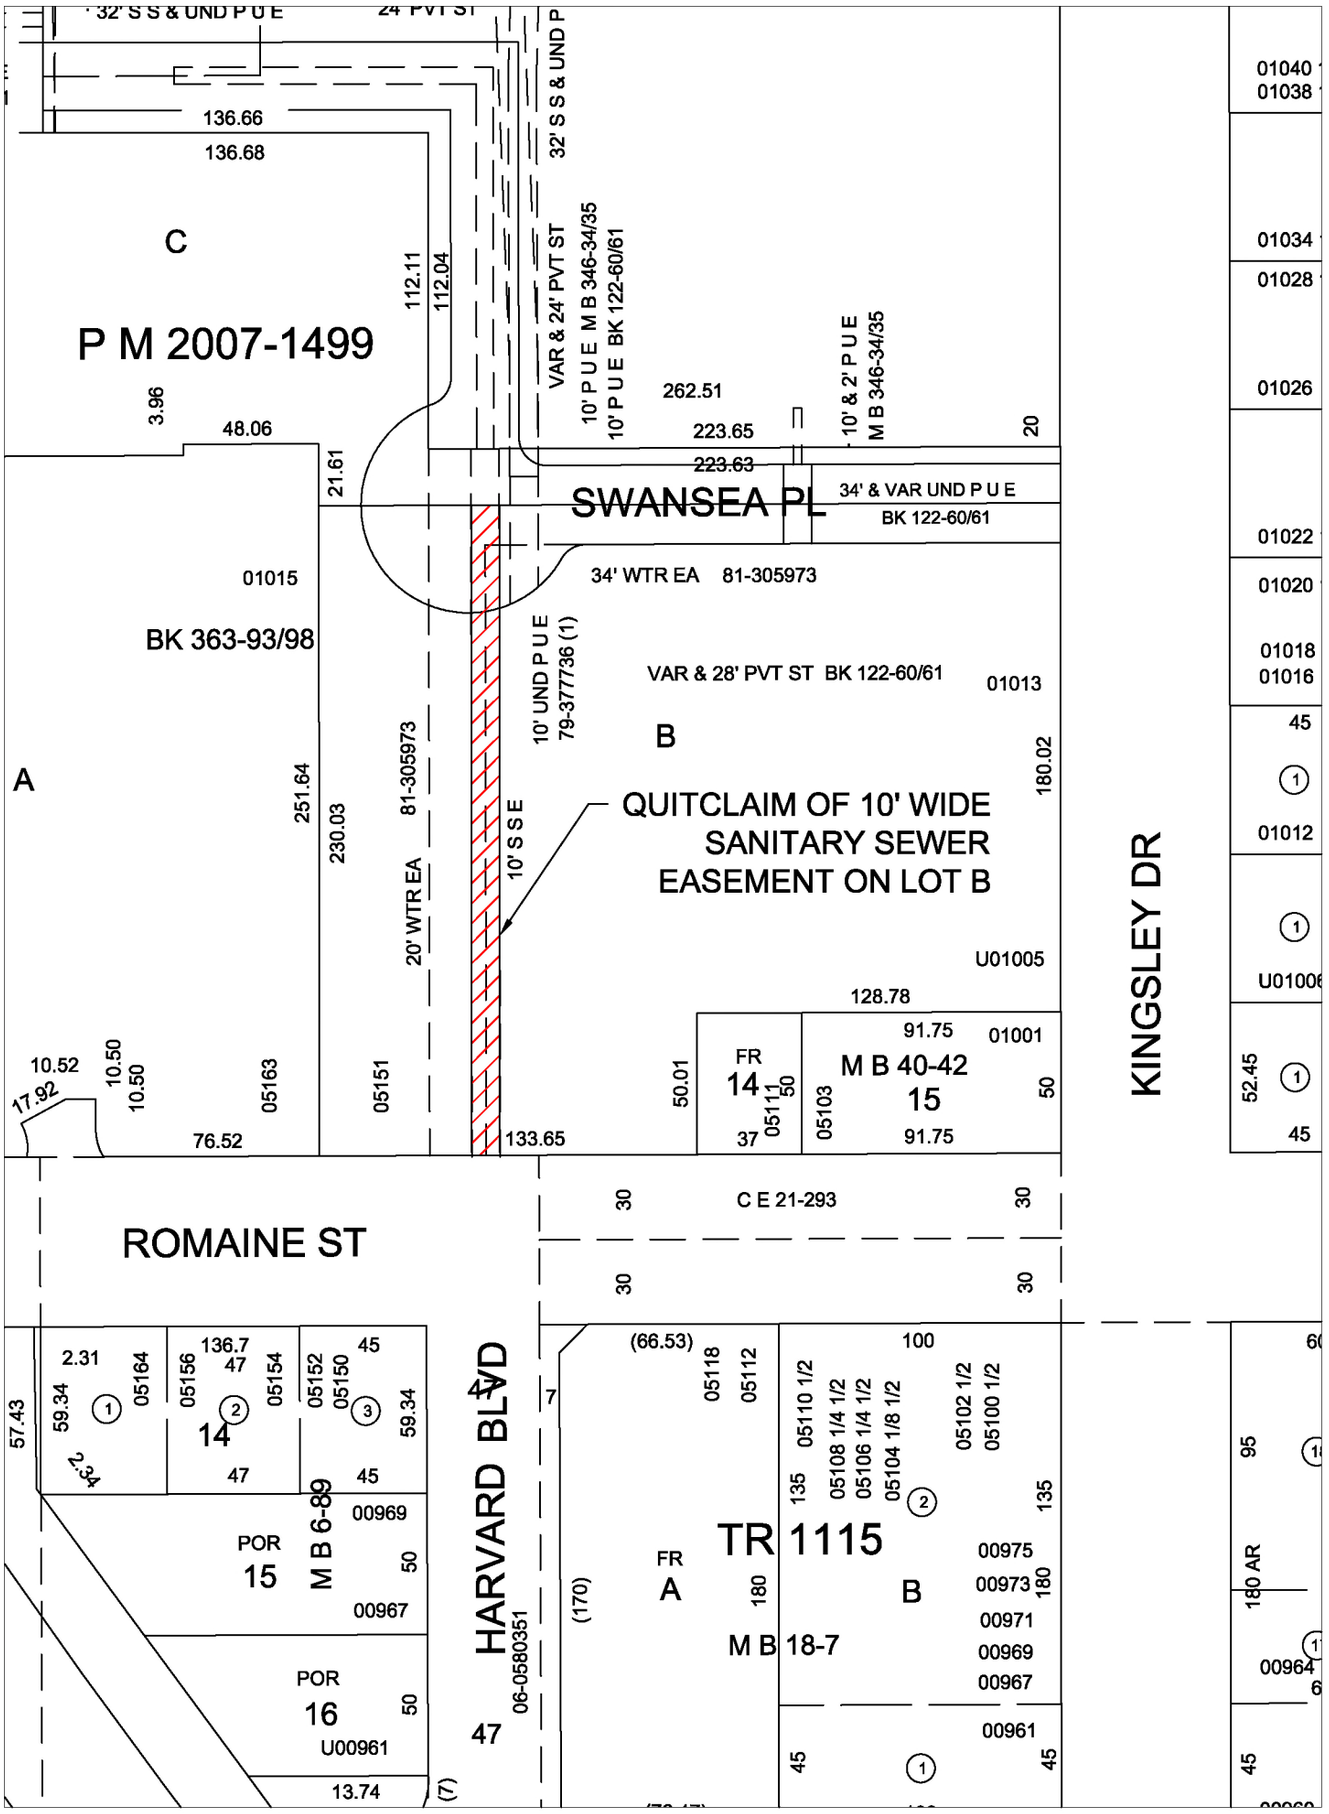

R/W NO.	36000-2222
D.M.	144B193
T.G.	593-J6
C.D.	13
DRAINAGE MAP	493

DEPARTMENT OF PUBLIC WORKS
BUREAU OF ENGINEERING
CITY OF LOS ANGELES

EXHIBIT "A"