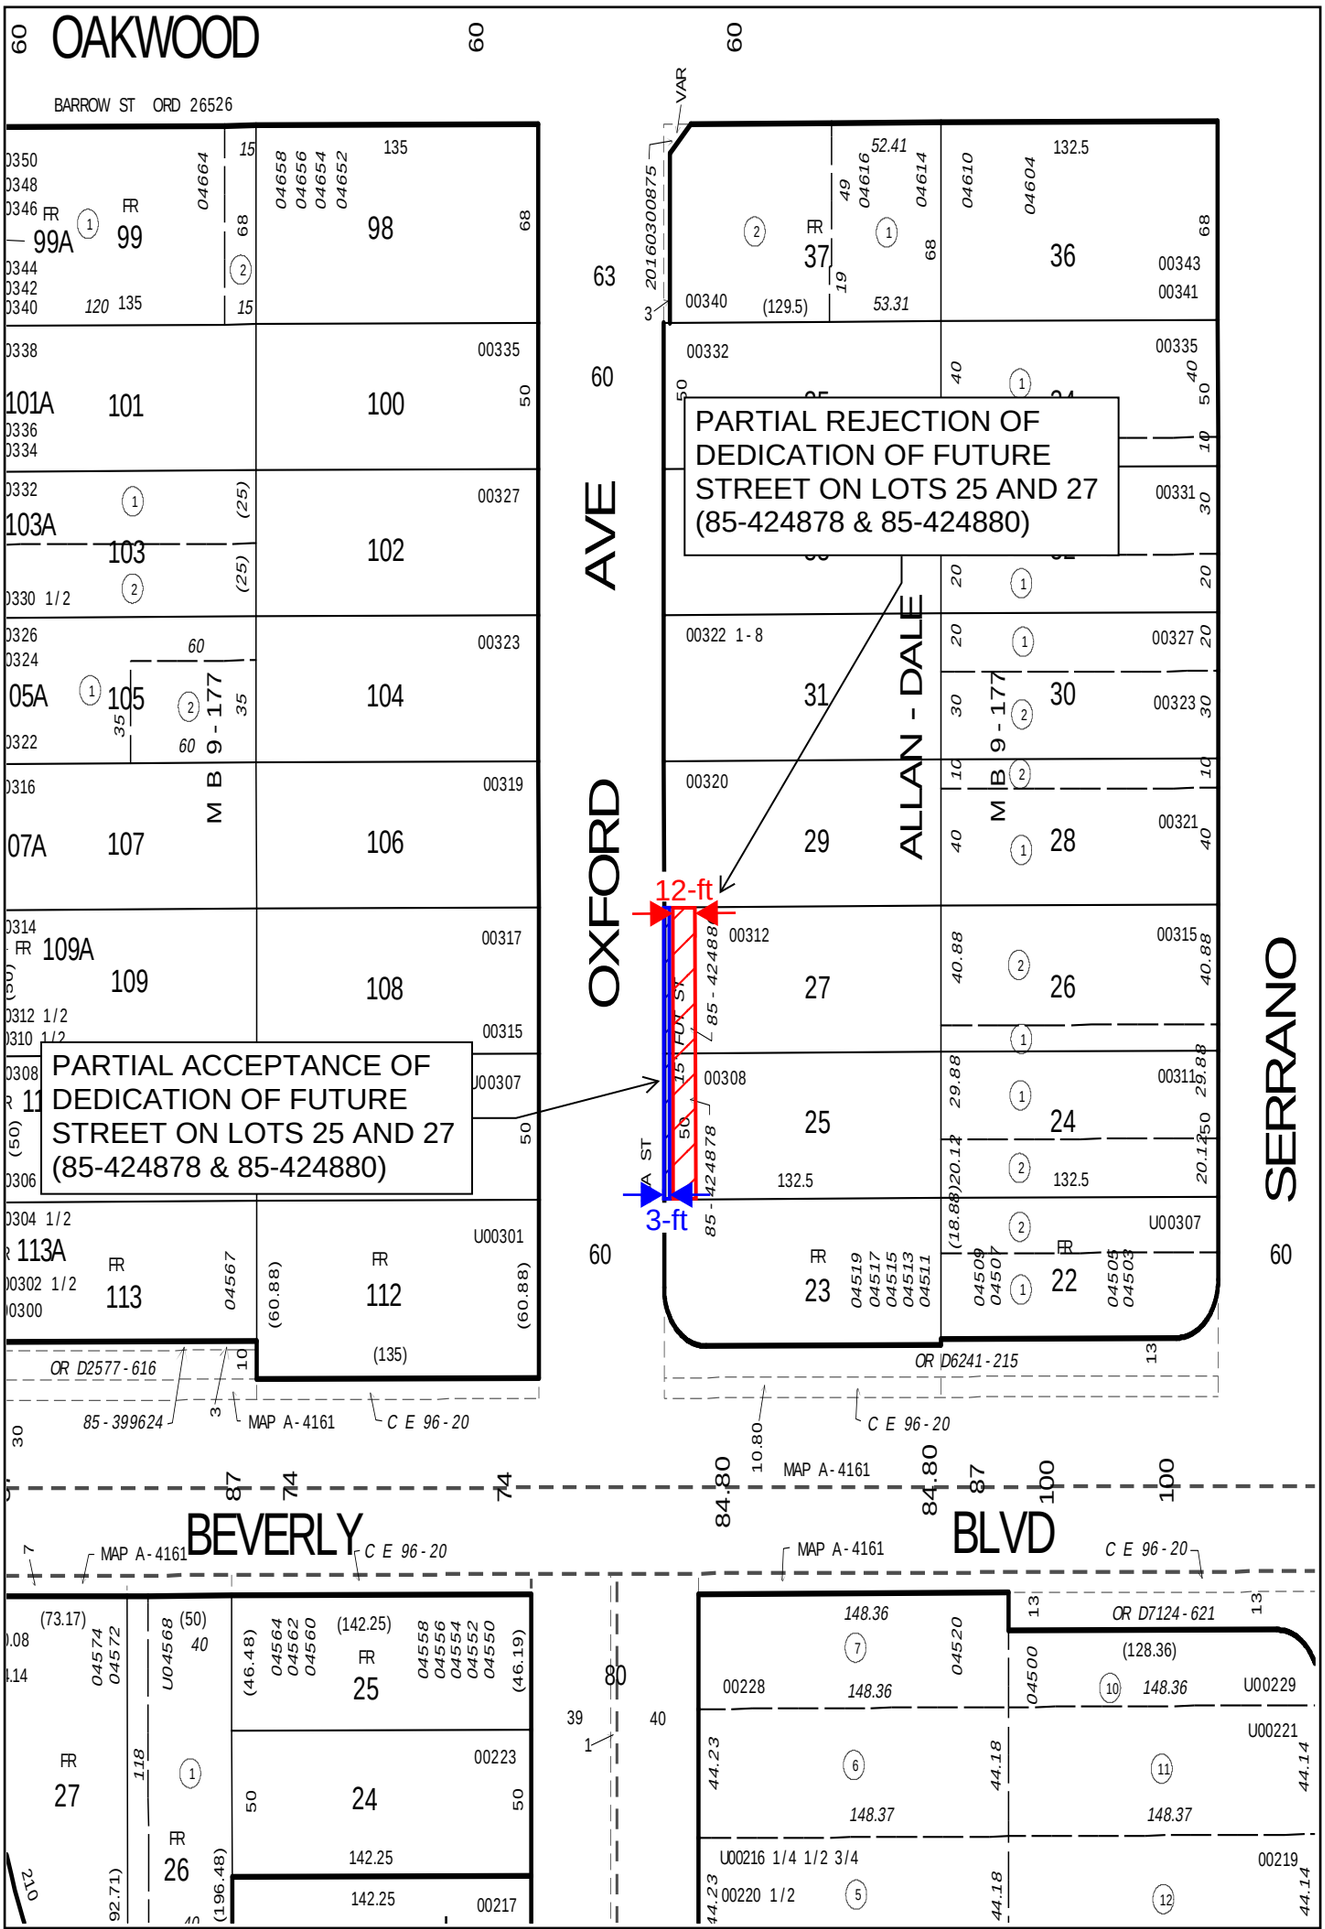

SUBJECT: Request for Partial Rejection/Acception of Future Street: 15-Foot Wide Along Oxford Avenue on Lots 25 and 27, Allan-Dale Tract

RIGHT OF WAY NO. 36000-2385
DISTRICT MAP 138-B193
COUNCIL DISTRICT 13
ENG. DIST. Central
DRAINAGE MAP 493

DEPT. OF PUBLIC WORKS
BUREAU OF ENGINEERING
CITY OF LOS ANGELES
EXHIBIT A